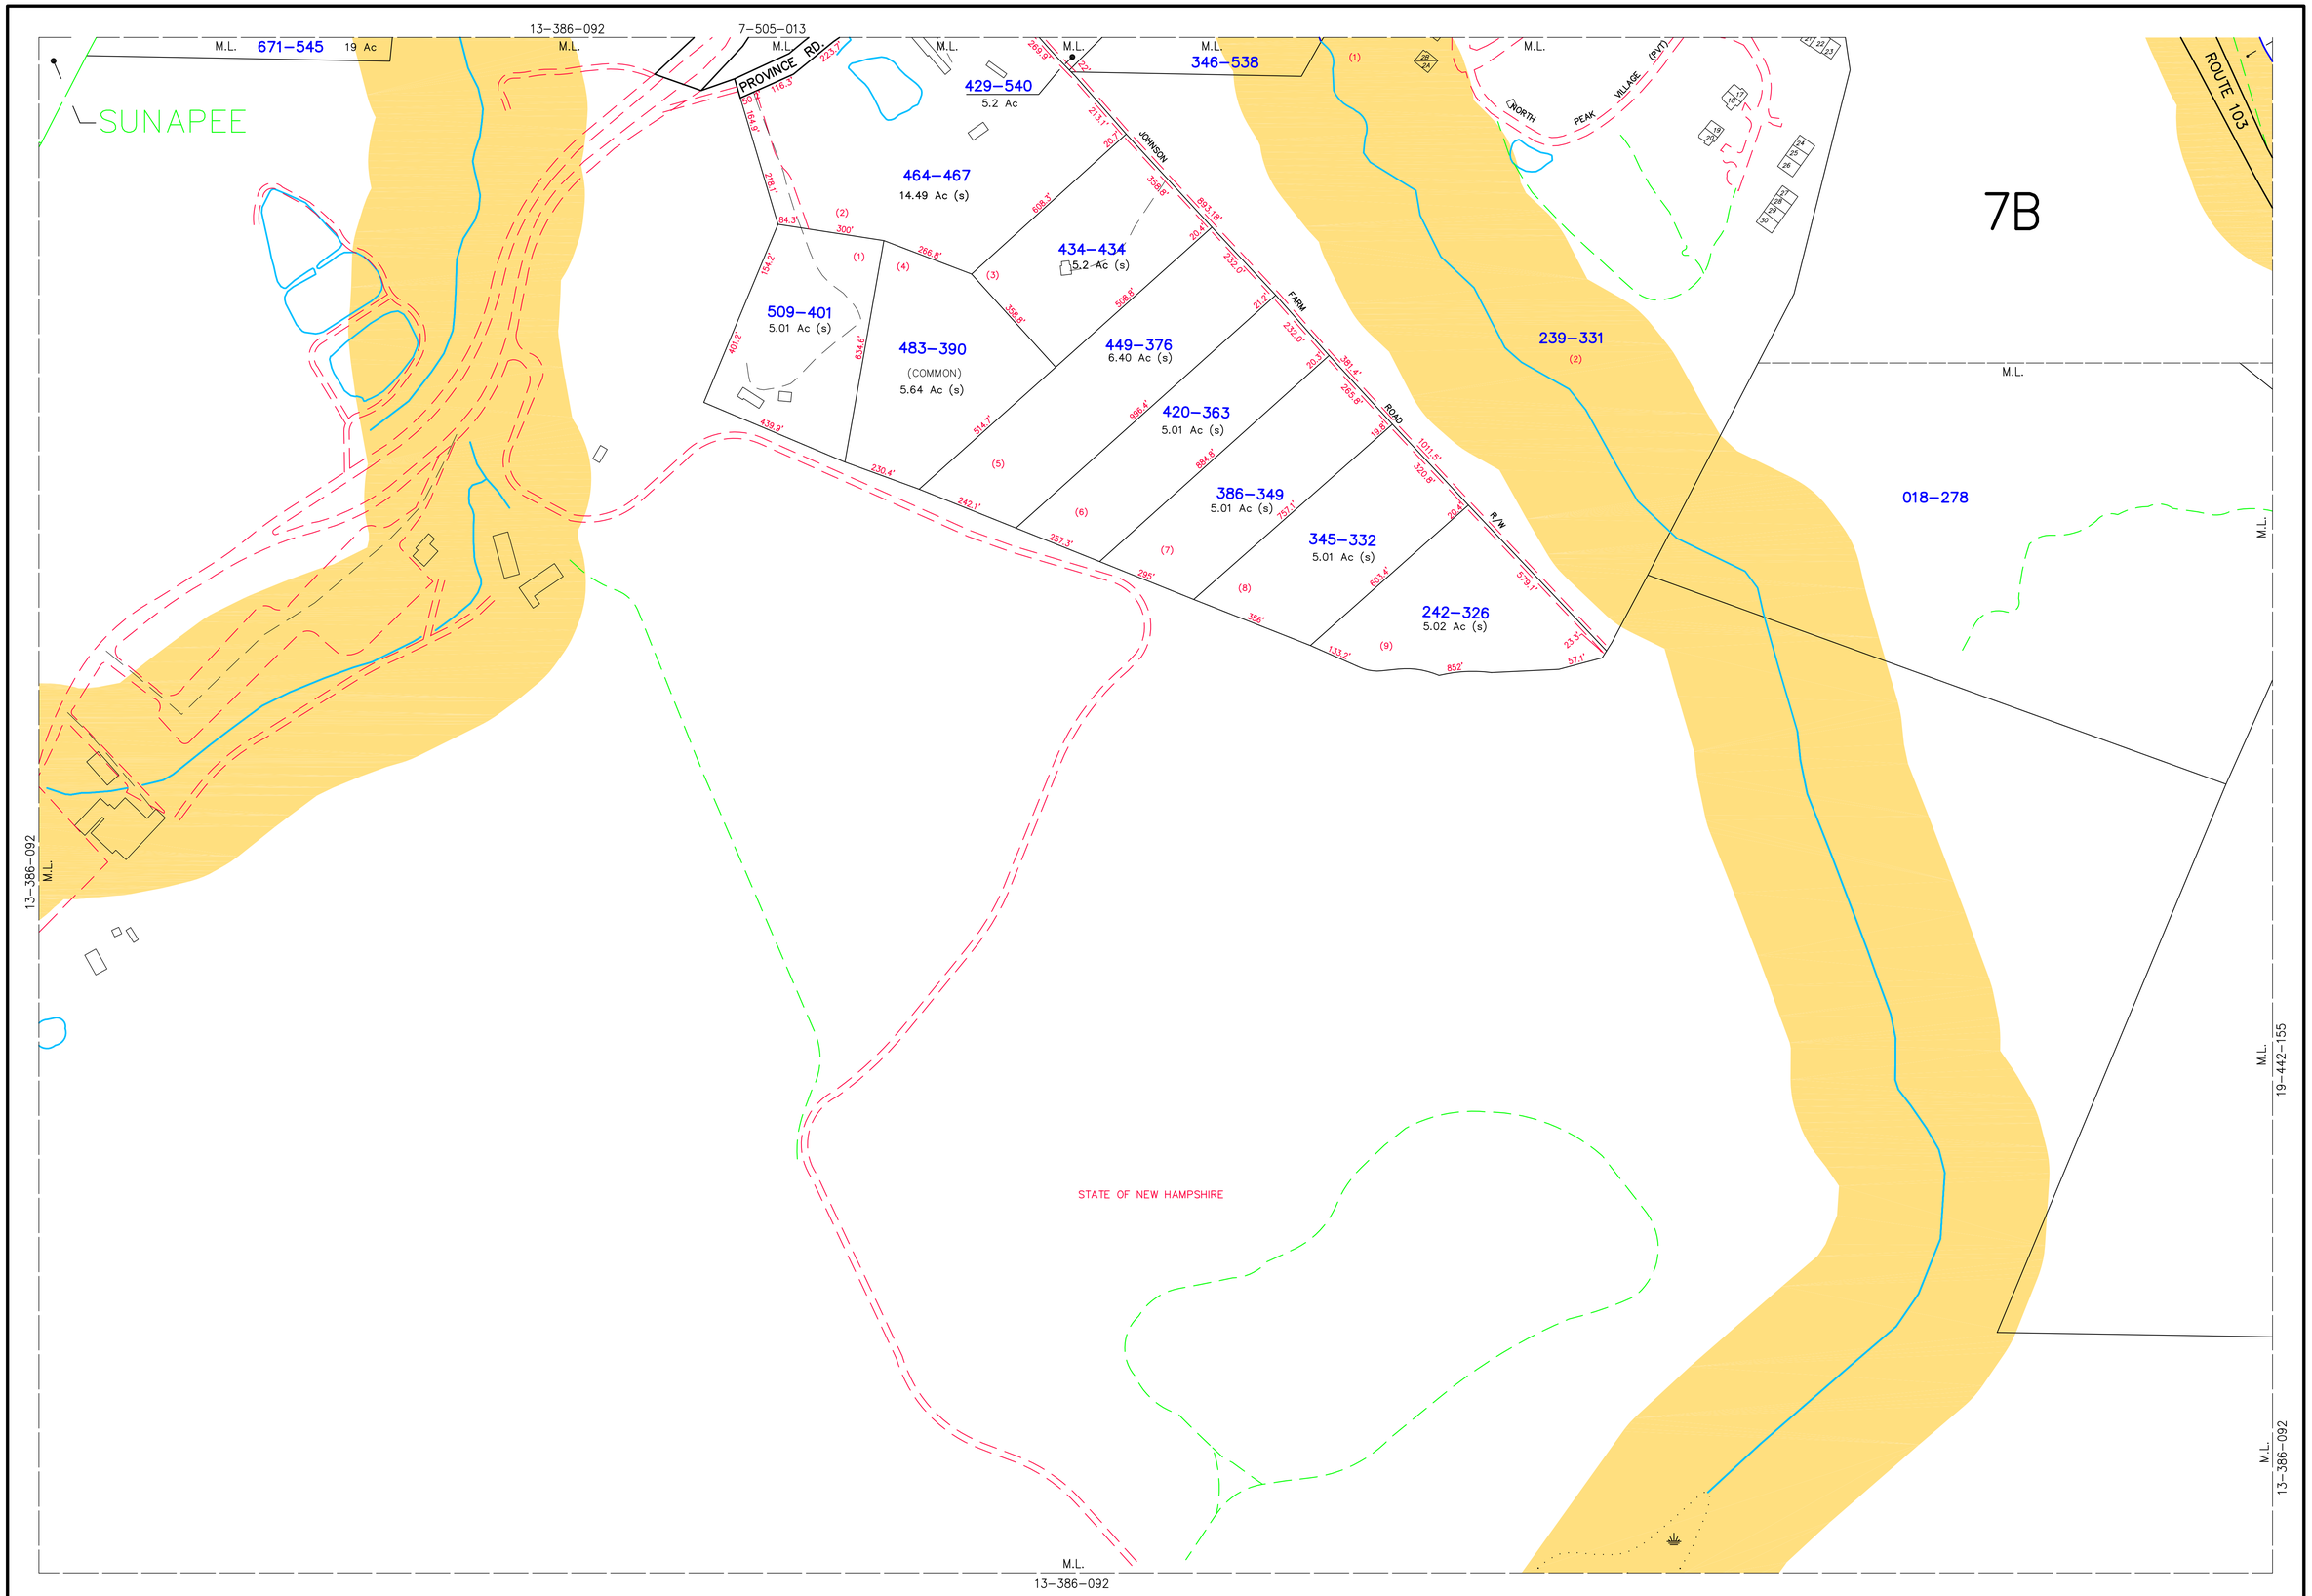

THIS MAP IS FOR ASSESSMENT PURPOSES. IT IS NOT VALID FOR LEGAL DESCRIPTION OR CONVEYANCE.

THE HORIZONTAL DATUM IS THE NEW HAMPSHIRE STATE PLANE COORDINATE SYSTEM, NAD 83.

ORIGINAL MAPPING COMPLETED IN 1990 BY BRISTOL SWEET.
REMAPPING COMPLETED IN 2005 BY TERRA–MAP.

REVISED AND REPRINTED BY
CAI Technologies
Precision Mapping. Geospatial Solutions.
11 PLEASANT STREET, LITTLETON, NH 03561
800.322.4540 - WWW.CAI-TECH.COM

LEGEND

AREA CALCULATED . . . . . Ac/Ac (c)
AREA SURVEYED . . . . . Ac (s)
RECORD DIMENSION . . . . . 100'
SCALED DIMENSION . . . . . 100'±
CASUAL WATER
PARCEL BOUNDARY WATER
300' BUFFER

MATCH LINE . . . . . M.L.
SUBDIVISION LOT NO. . . . . (2)
BUILDING
RIGHT OF WAY/ACCESS . . . . . R/W
COMMON OWNERSHIP
WETLANDS

SCALE 1" = 200'
FEET 100 0 200 400 600
METERS 50 0 50 100 150

REVISED TO :

PROPERTY MAPS
NEWBURY
NEW HAMPSHIRE

INDEX DIAGRAM
GN
7 7B
1 19
2 9 20

MAP NO.
8