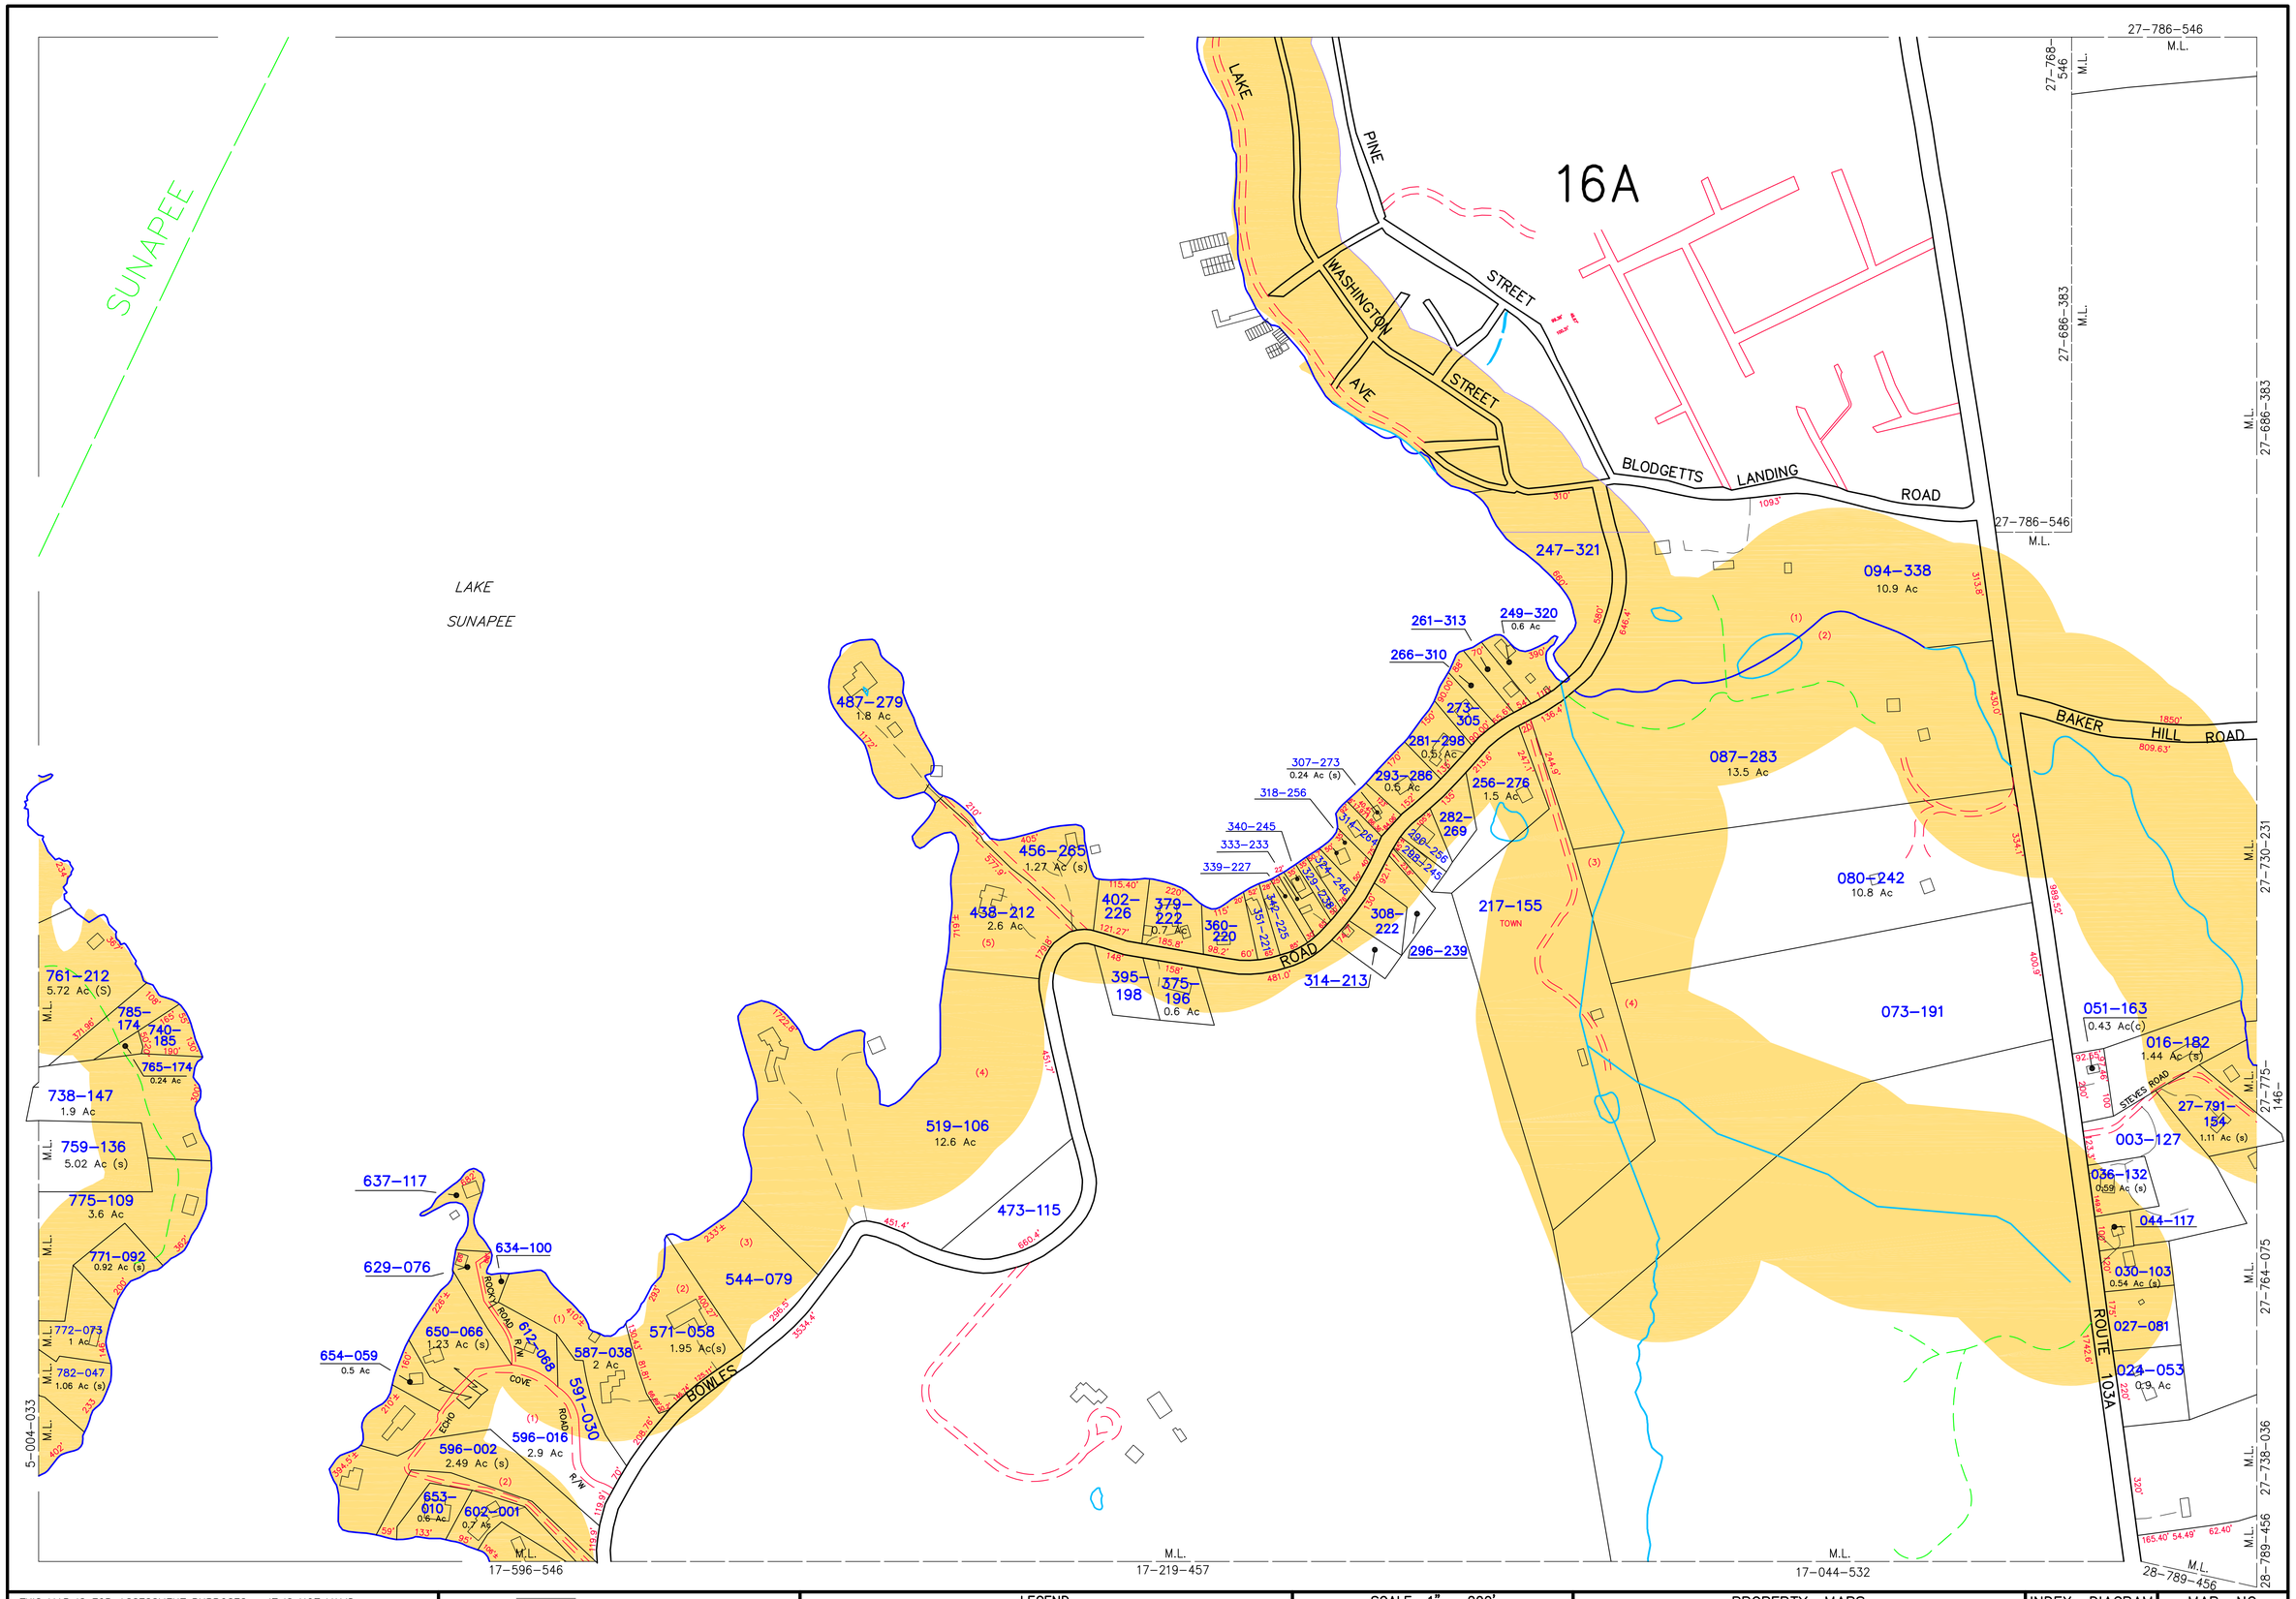

THIS MAP IS FOR ASSESSMENT PURPOSES. IT IS NOT VALID FOR LEGAL DESCRIPTION OR CONVEYANCE.

THE HORIZONTAL DATUM IS THE NEW HAMPSHIRE STATE PLANE COORDINATE SYSTEM, NAD 83.

ORIGINAL MAPPING COMPLETED IN 1990 BY BRISTOL SWEET.
REMAPPING COMPLETED IN 2005 BY TERRA–MAP.

REVISED AND REPRINTED BY

CAI Technologies
Precision Mapping. Geospatial Solutions.
11 PLEASANT STREET, LITTLETON, NH 03561
800.322.4540 - WWW.CAI-TECH.COM

LEGEND

- AREA CALCULATED . . . . . Ac/Ac (c)
- AREA SURVEYED . . . . . Ac (s)
- RECORD DIMENSION . . . . . 100'
- SCALED DIMENSION . . . . . 100'±
- CASUAL WATER . . . . . .
- PARCEL BOUNDARY WATER . . . . . .
- 300' BUFFER . . . . . .
- MATCH LINE . . . . . M.L.
- SUBDIVISION LOT NO. . . . . (2)
- BUILDING . . . . . .
- RIGHT OF WAY/ACCESS . . . . . R/W
- COMMON OWNERSHIP . . . . . .
- WETLANDS . . . . . .

SCALE 1" = 200'
FEET 100 0 200 400 600
METERS 50 0 50 100 150

REVISED TO :

PROPERTY MAPS

NEWBURY

NEW HAMPSHIRE

INDEX DIAGRAM

	15	26
5		27
6	17	28

GN N

MAP NO. 16