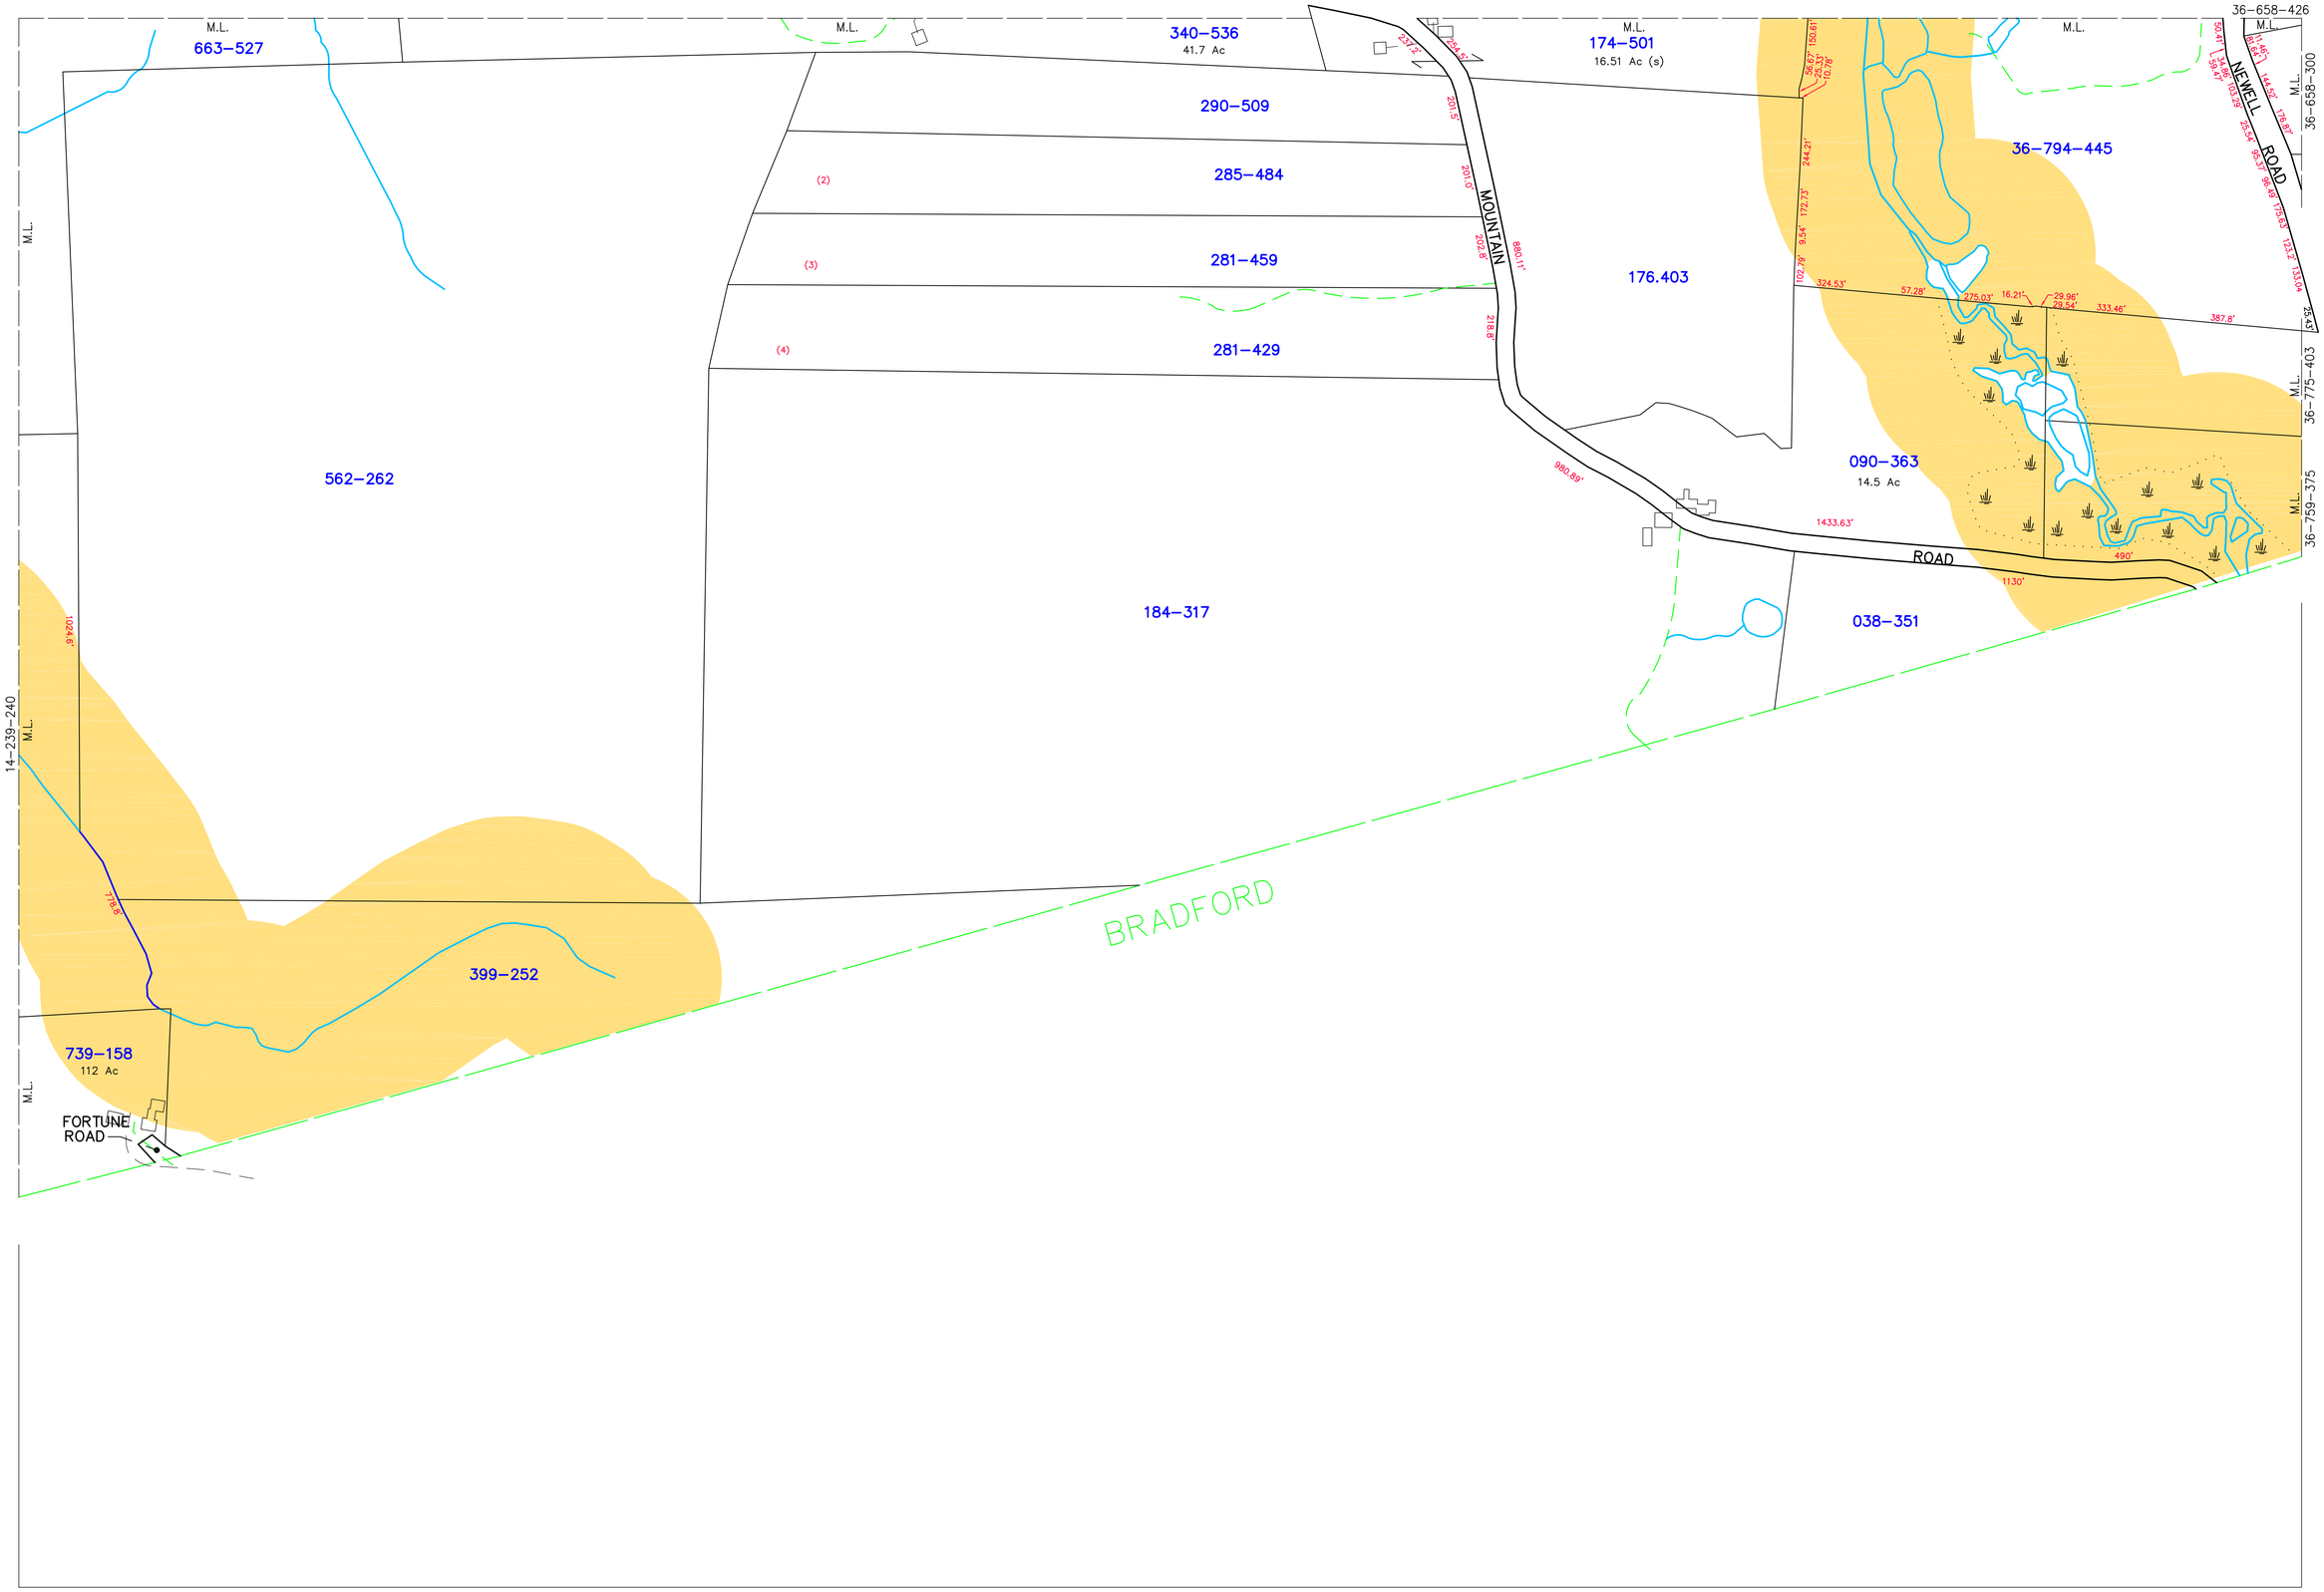

THIS MAP IS FOR ASSESSMENT PURPOSES. IT IS NOT VALID FOR LEGAL DESCRIPTION OR CONVEYANCE.

THE HORIZONTAL DATUM IS THE NEW HAMPSHIRE STATE PLANE COORDINATE SYSTEM, NAD 83.

ORIGINAL MAPPING COMPLETED IN 1990 BY BRISTOL SWEET.
REMAPPING COMPLETED IN 2005 BY TERRA–MAP.

REVISED AND REPRINTED BY

CAI Technologies
Precision Mapping. Geospatial Solutions.
11 PLEASANT STREET, LITTLETON, NH 03561
800.322.4540 - WWW.CAI-TECH.COM

LEGEND

AREA CALCULATED	Ac/Ac (c)
AREA SURVEYED	Ac (s)
RECORD DIMENSION	100'
SCALED DIMENSION	100'±
CASUAL WATER	
PARCEL BOUNDARY WATER	
300' BUFFER	
MATCH LINE	M.L.
SUBDIVISION LOT NO.	(2)
BUILDING	
RIGHT OF WAY/ACCESS	R/W
COMMON OWNERSHIP	
WETLANDS	

SCALE 1" = 200'
FEET 100 0 200 400 600
50 0 50 100 150 METERS

REVISED TO :

PROPERTY MAPS

NEWBURY

NEW HAMPSHIRE

INDEX DIAGRAM

13	24	35
14		36

GN

MAP NO.

25